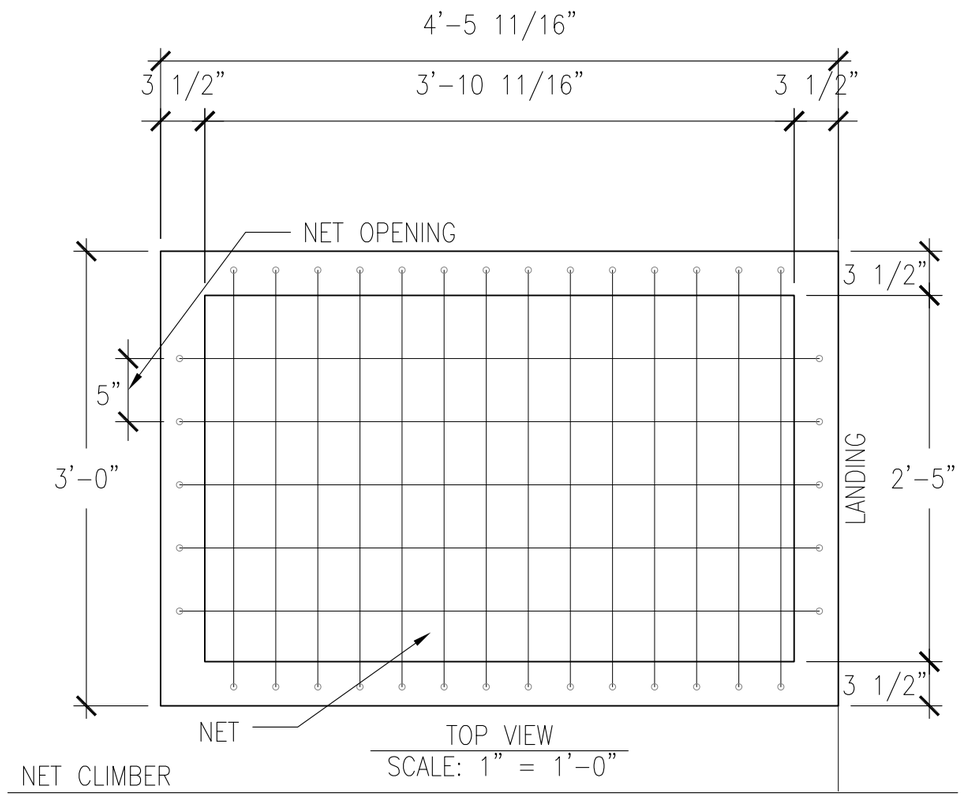

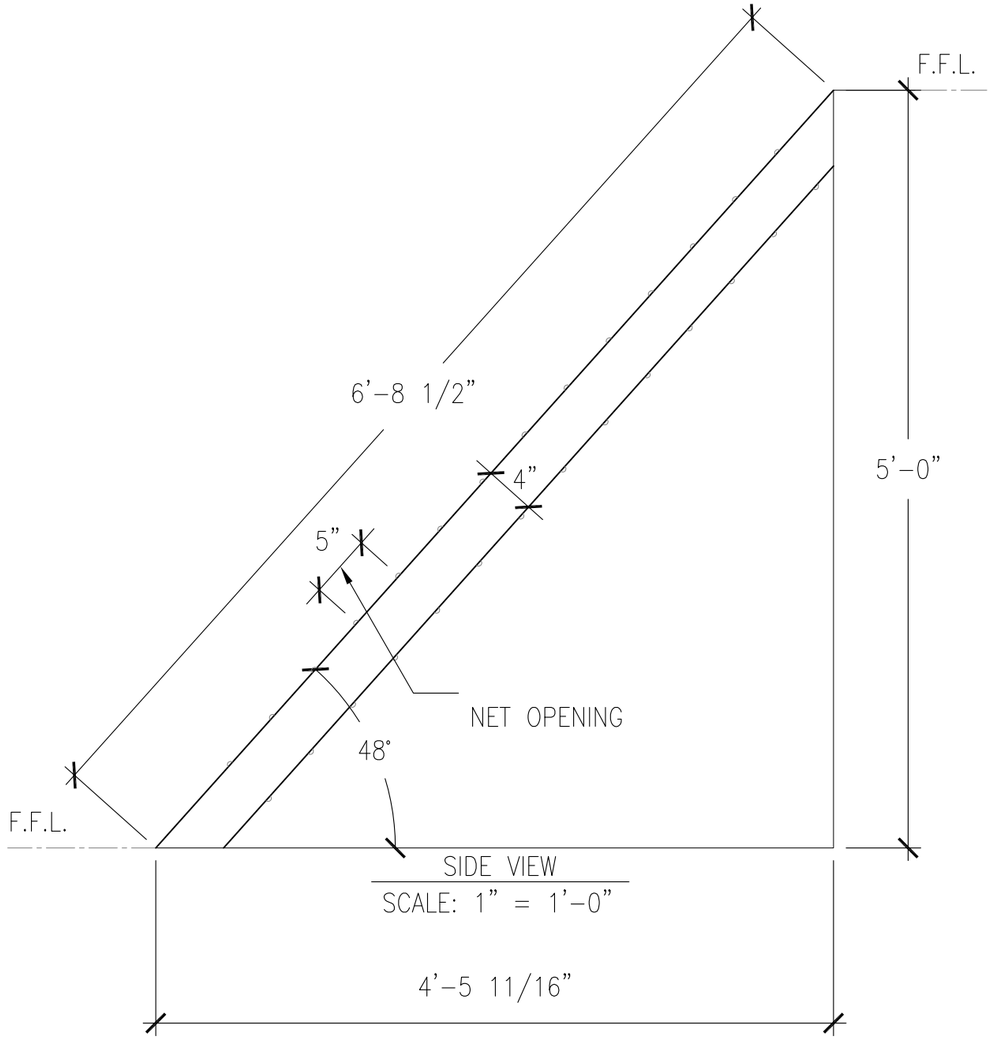

PROJECT: THE 4 KIDS TREE HOUSE	DRAWING TITLE: NET CLIMBER		
THE 4 KIDS CUSTOM THEMED PLAYGROUNDS 4400 Oneal Street, Greenville, TX 75401 Phone 903.454.9237 Fax 903.454.3642	DATE: 05/14/2015	SHEET: B	TYPE DWG: SETTINGS
	SCALE: 3/4" = 1'-0"	DRAWN BY: SML	DWG. SHEET: **N/A**