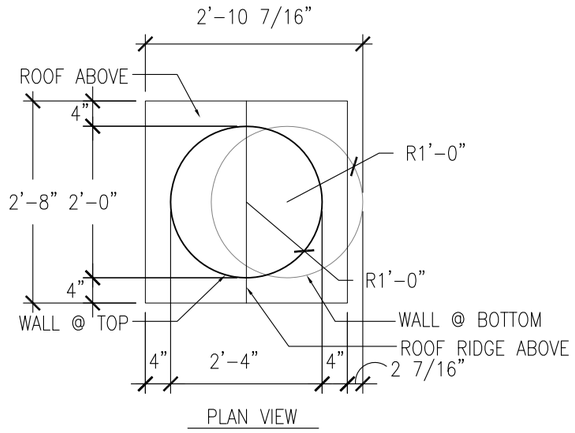

PLAN VIEW

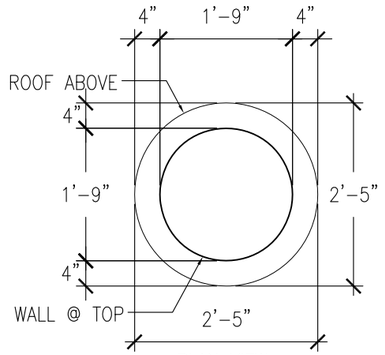

PLAN VIEW

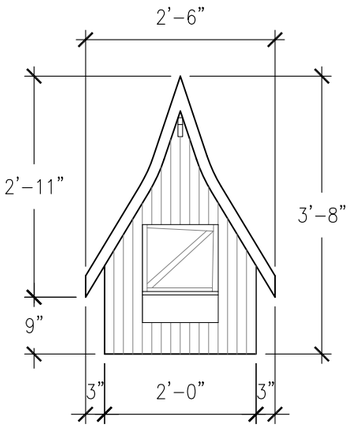

FRONT VIEW

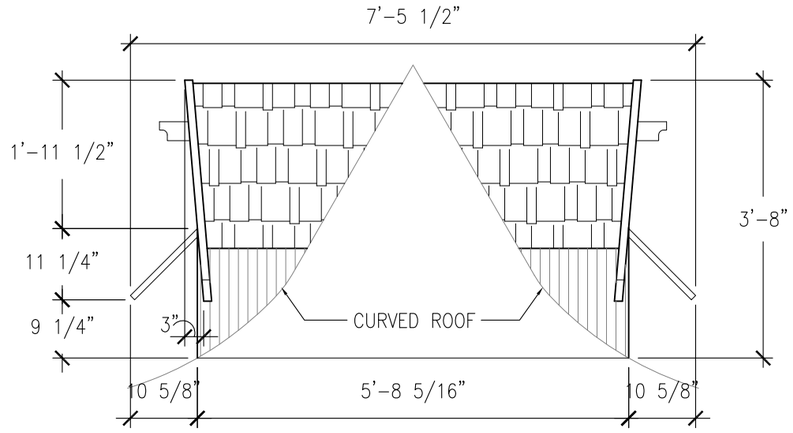

SIDE VIEW

SHANTY

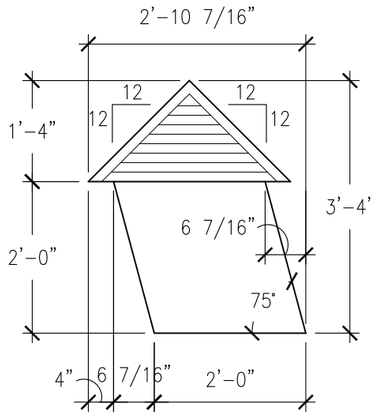

FRONT VIEW

TILTED

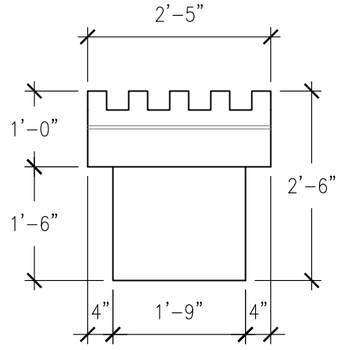

FRONT VIEW

TURRET

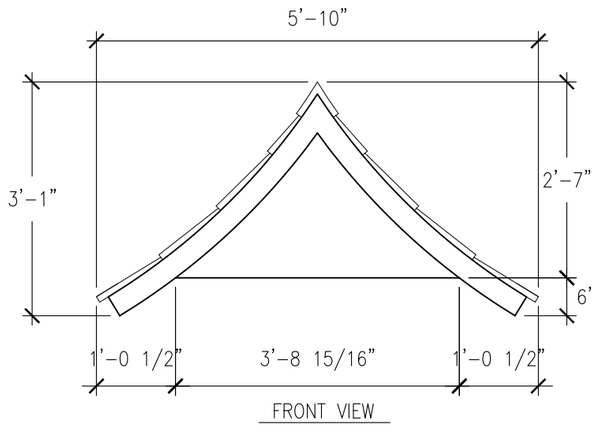

FRONT VIEW

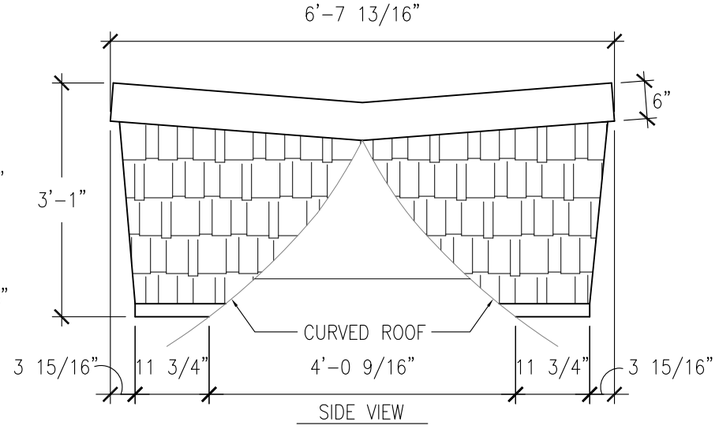

SIDE VIEW

DORMER 05

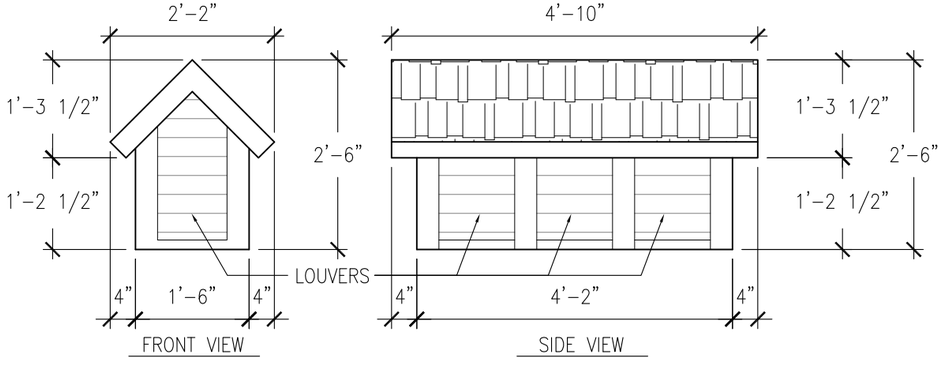

FRONT VIEW

SIDE VIEW

LOUVERED (ELONGATED)

PROJECT: THE 4 KIDS TREE HOUSE	DRAWING TITLE: TREEHOUSE & PLAYGROUND DORMER ROOF STYLES		
THE 4 KIDS CUSTOM THEMED PLAYGROUNDS 4400 Oneal Street, Greenville, TX 75401 Phone 903.454.9237 Fax 903.454.3642	DATE: **05/18/15**	SHEET: B	TYPE DWG: SETTINGS
	SCALE: 1/2" = 1'-0"	DRAWN BY: TSPA	DWG. SHEET: **T4K.-.-.S.4.R0**